


SITE & ROOF PLAN scale 1:200

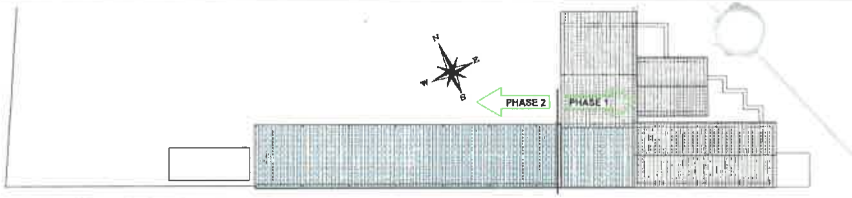


PLAN scale 1:100




PLAN scale 1:50

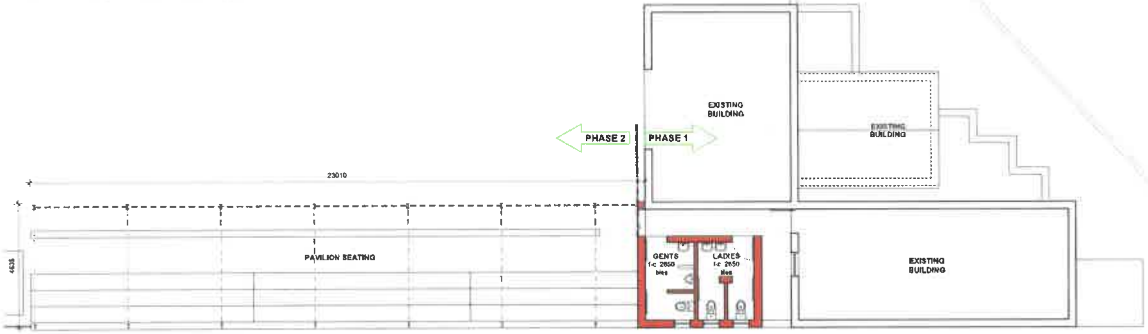


SECTION AA scale 1:50

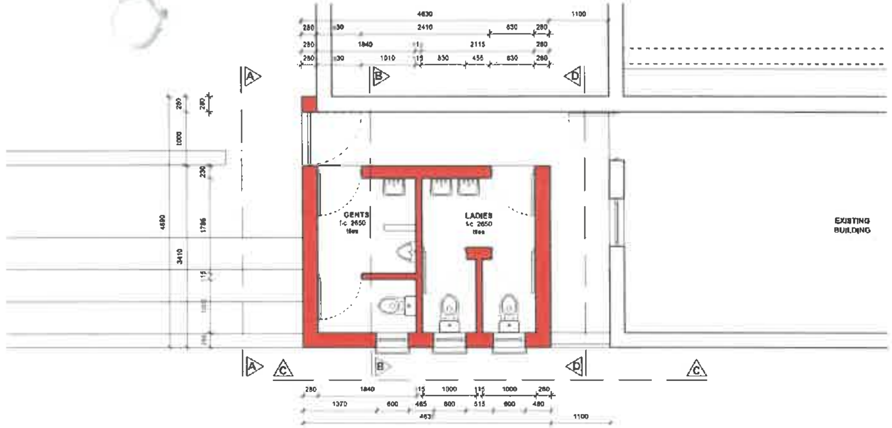


SECTION BB scale 1:50

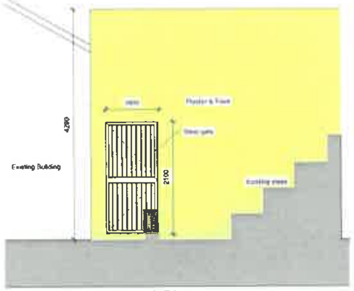


SECTION CC scale 1:50

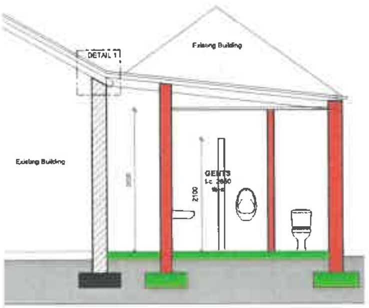


SECTION DD scale 1:50

3D VIEW A

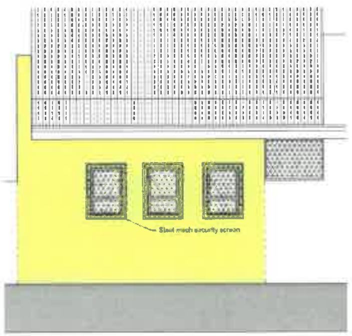Kilimanjaro Umgazi Smoke EcoTec Matt Porcelain Floor Tile - 635 x 420mm

Share

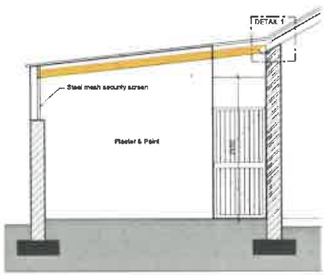R 129.90 / m²

Starbuck Grey Matt Ceramic Wall Tile - 600 x 300mm

Share

R 129.90 / m²

How much do you need?

PROMO

plumbit ONLINE

Based on 0 Reviews

R 4,095.00

Code: PLT-DIPLOMATCOMBO

Bette Diplomat Wall Hung Toilet with Geberit Alpha 10 Bright Chrome Flush Plate & Cistern Combo. Products include: Betta Diplomat Wall hung Pan with Soft Close Seat White, Geberit Alpha Cistern (110.179.00.1), and Geberit Alpha 10 Bright Chrome Actuator (115.040.21.5)

# White



GROHE

Based on 0 Reviews

R 934.00

Code: GRO-G-39440000

wall hung 1 hole punched with overflow, 553 x 386 mm sanitary ware

CERAMIC INDUSTRIES

Based on 0 Reviews

R 1,451.00

Code: BET-UL0108A

10 YEAR WARRANTY

# White

| | |
|---|---|
| Oorspronklike skaal in mm / Original scale in mm | 0 10 20 30 40 50 100 |
| E | Datum Beskrywing |
| D | Datum Beskrywing |
| C | Datum Beskrywing |
| B | Datum Beskrywing |
| A | Datum Beskrywing |
| Wysiging Amend. | Datum Date — Beskrywing-Description |

uds africa
Unit 8 Time Square Building
9 Electron Street
Techno Park
Stellenbosch
PO Box 50487
V&A Waterfront
8002
T +27 (0)21 880 0443
F +27 (0)86 523 8227
info@udsafrica.co.za

| | |
|---|---|
| Opgemeet Surveyed | TVZ |
| Ontwerp Designed | TVZ |
| Geteken Drawn | TVZ |
| Nagesien Checked | |

SENIOR ARCHITECTURAL TECHNOLOGIST
contact person: TERTIUS VAN ZYL 072 240 8381 tertius@udsafrica.co.za

Kliënt - Client

Kliënt - Client: GEORGE MUNICIPALITY

Posbus / Dorp / Poskode

Tel : 000 - 000 0000
Fax : 000 - 000 0000

Projek - Project: SKATE PARK

Planbeskrywing - Plan Description: DESIGN PROPOSAL

| | |
|---|---|
| Skaal Scale | As shown |
| Datum Date | 20221012 |
| Plan Nr. Plan No. | 22024_03_001 |
| Wysiging Amendment | A B C D E F G |